N1/2 SE1/4 SECTION 36
T.16 N., R.20 E.,
M.D.B. & M.

PORTION SW1/4 NE1/4 SECTION 36
T.16 N., R.20 E., M.D.B. & M.

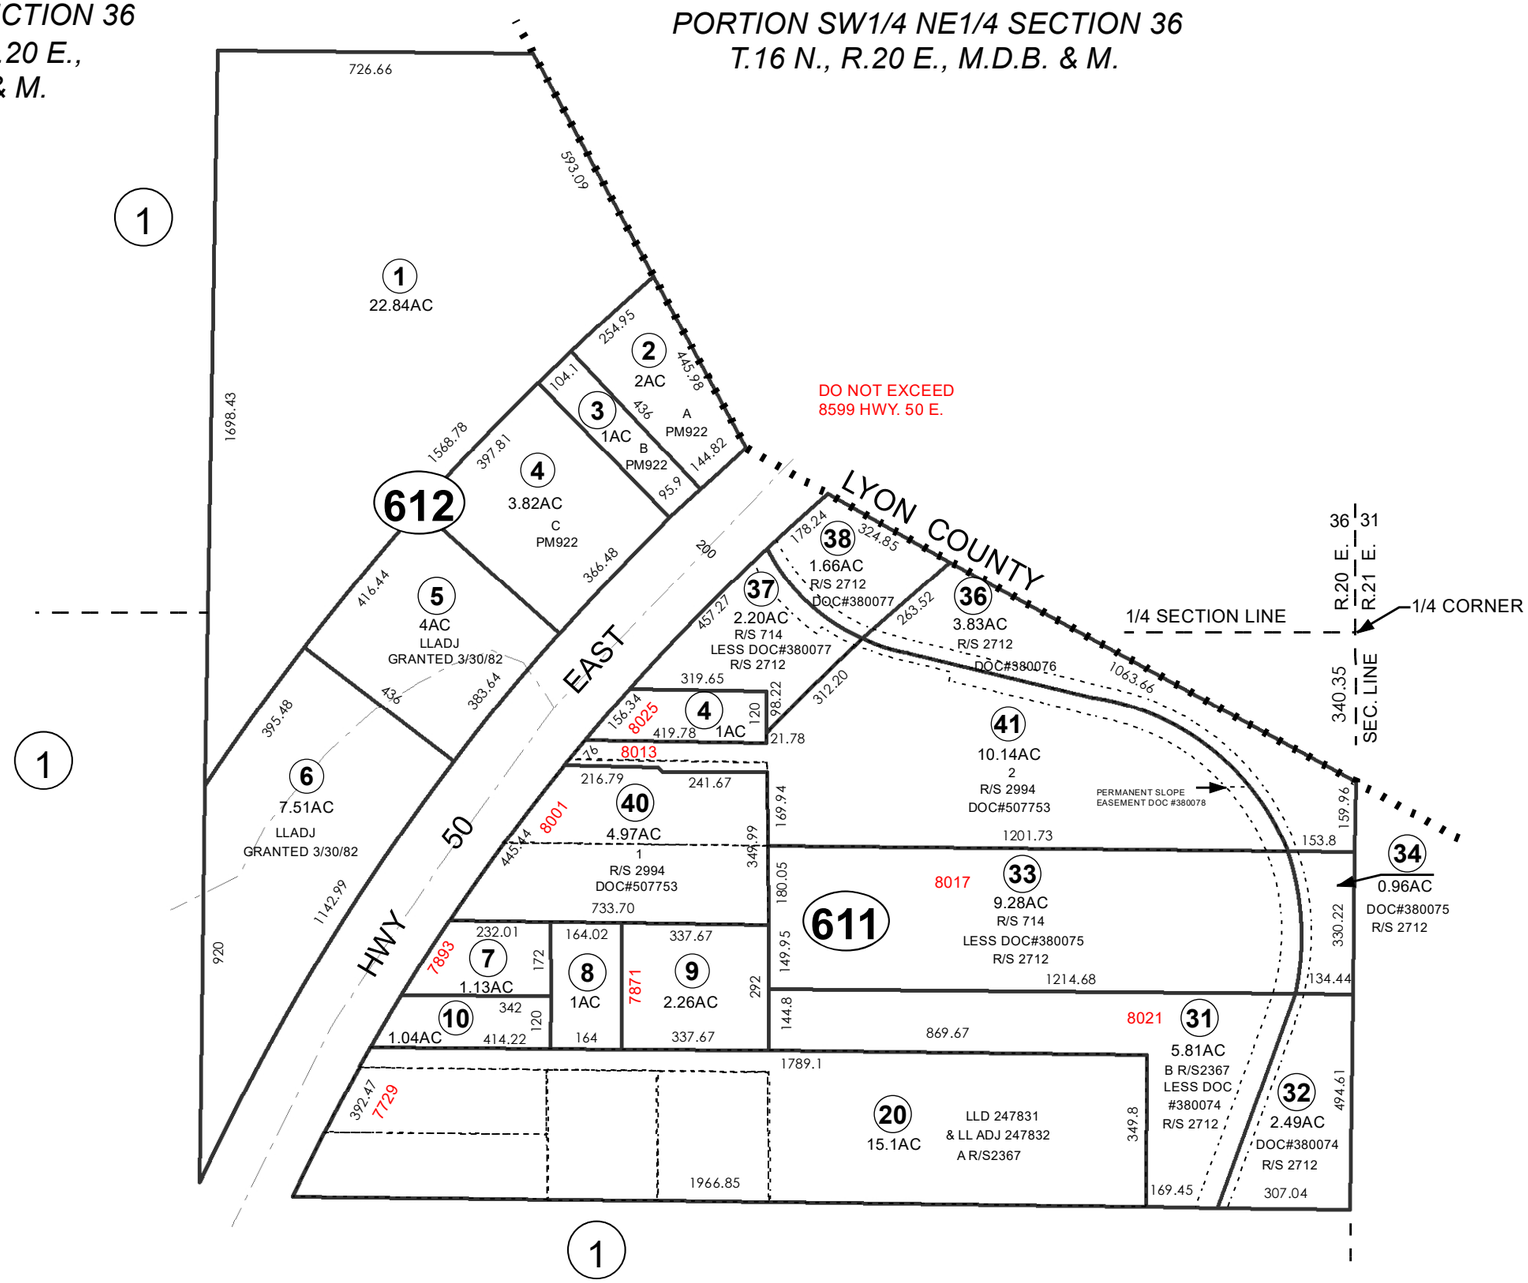

PARCELS 008-611-39 IS NOW 008-611-40 AND 008-611-35 IS NOW 008-611-40 PER R/S 2994 DOC #507753

CARSON CITY NEVADA
THIS MAP IS PREPARED FOR THE USE OF THE CARSON CITY ASSESSOR FOR ASSESSMENT AND ILLUSTRATIVE PURPOSES ONLY. IT DOES NOT REPRESENT A SURVEY. NO LIABILITY IS ASSUMED AS TO THE SUFFICIENCY OR ACCURACY OF THE DATA DELINEATED HEREON. YOU CAN VIEW AND PRINT OUR MAPS AT NO CHARGE FROM OUR WEBSITE AT WWW.CARSON.ORG/HOME

N
W E
S

SCALE:1"= 500'

NOTE
SOME PARCELS DELINEATED HEREON MAY NOT BE PRESENTED IN TRUE SIZE, SHAPE, OR LOCATION DUE TO DISCREPANCIES BETWEEN LOT LINES.

Revised: 02/14/2022